FUTURE IMPROVEMENTS LEGEND:

- PARCELS NOT OWNED BY THE CITY OF CELINA
- FITNESS TRAIL ~ 1 MILE
- FITNESS TRAIL ~ 0.5 MILE
- EXISTING EVERGREEN TREE
- EXISTING DECIDUOUS TREE

FUTURE IMPROVEMENTS REFERENCE NOTES:

1. AMPHITHEATER SEATING
2. AMPHITHEATER STAGE
3. PARK ENTRY
4. HOT WATER HOLE
5. PULLMAN BAY
6. VETERAN MEMORIAL
7. VETERAN PAVILION
8. VETERAN LIONS CLUB SHELTER HOUSE
9. VETERAN LIONS CLUB GAZEBO
10. EXISTING RESTROOMS
11. SHELTER HOUSE
12. PLAYGROUNDS
13. SPLASH PAD
14. FUTURE PARK ENTRY ARCHES
15. FUTURE SHELTER HOUSES
16. FUTURE PLAYGROUNDS
17. FUTURE (2) BASKETBALL COURTS
18. FUTURE LOW RIM BASKETBALL COURT
19. FUTURE PARKING LOT BAYS
20. OVERFLOW PARKING
21. FUTURE RESTROOMS
22. FUTURE LIONS CLUB BUILDING
23. FUTURE COVERED SEATING

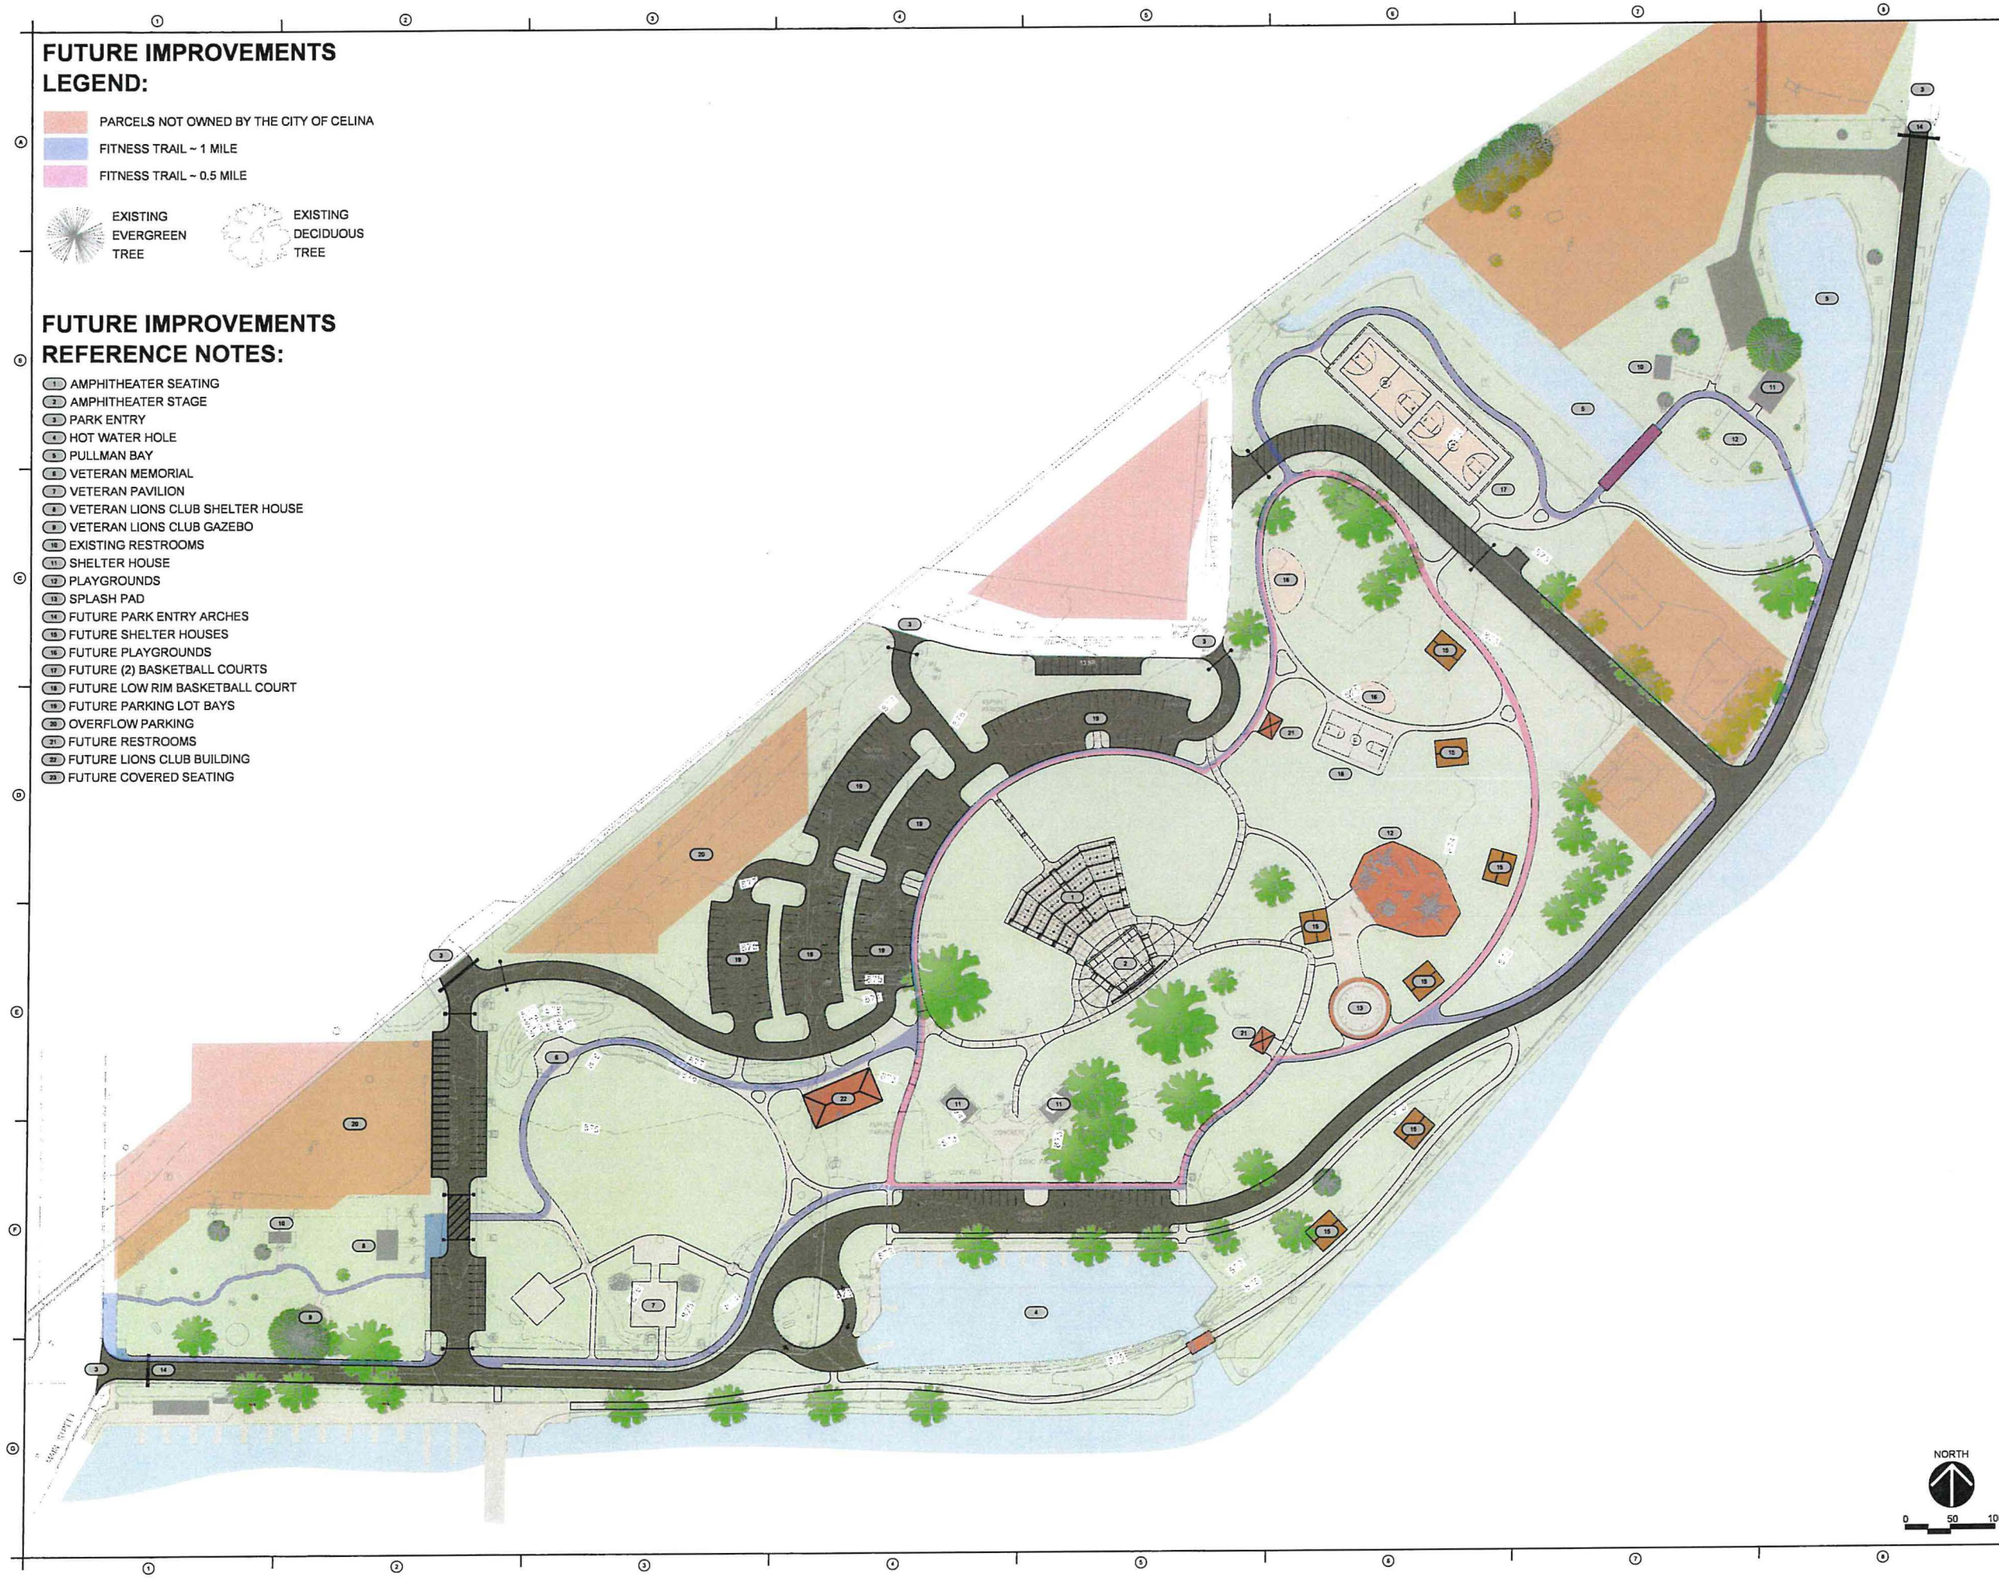

BEAM DESIGNS
LANDSCAPE ARCHITECTURE
SITE PLANNING
4333-A TULLER RD.
DUBLIN, OH 43017
PHONE: 614.653.7003
info@beamdesignsllc.com
www.beamdesignsllc.com

CELINA BRYSON PARK MASTER PLAN

LONG RANGE MASTER DEVELOPMENT PLAN

LAKE SHORE DRIVE
CELINA OHIO, 45822

ISSUE DATE	01/29/2020
# DATE DESCRIPTION	
REVISIONS	
DRAWN	JWM
REVIEWED	PJB
PROJECT NUMBER	16016
SHEET TITLE	FUTURE IMPROVEMENTS REFERENCE PLAN
SHEET NUMBER	FUT-1